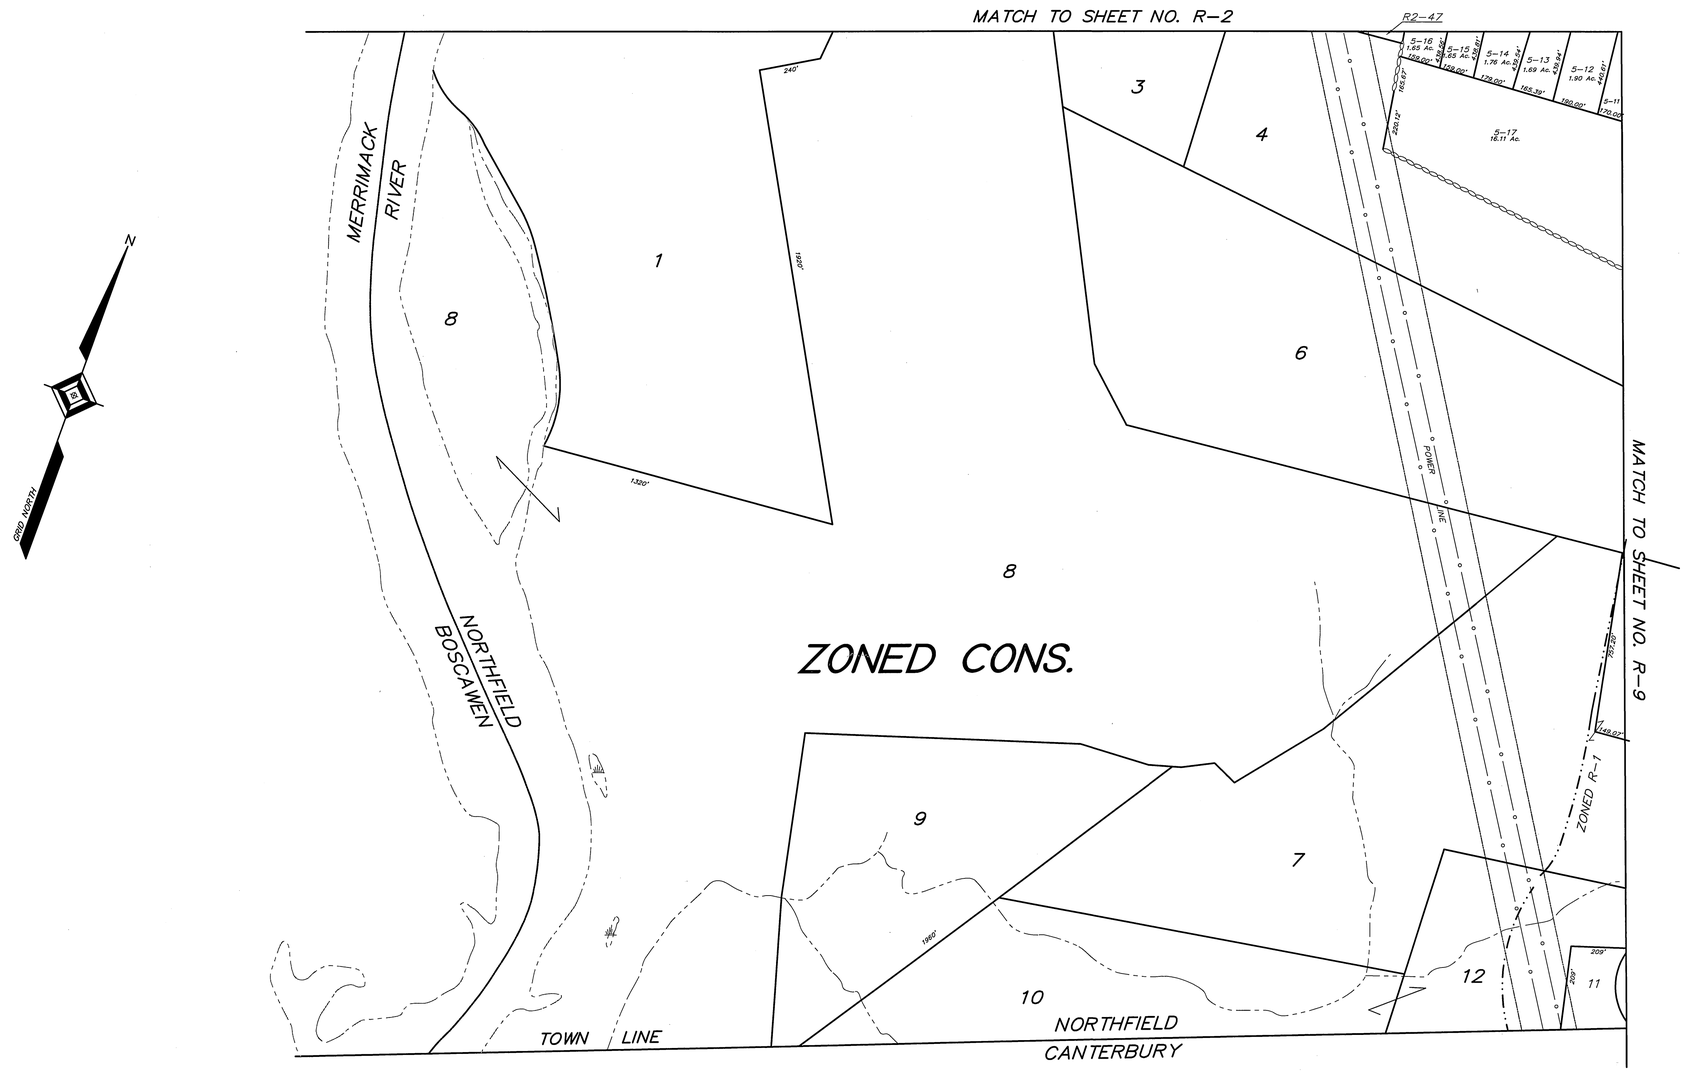

NOTE: ALL AREAS SHOWN ON THIS MAP ARE INCLUDED IN THE GROUNDWATER PROTECTION DISTRICT.

UPDATED 05/29/10
BY

T. F. BERNIER, INC.
Land Surveyors - Designers - Consultants
39 WARREN STREET – P.O. BOX 3464
CONCORD, NEW HAMPSHIRE 03302-3464
Tel:(603)224-4148 – Fax:(603)224-0507

P:\37901\dwg\R3.dwg 6/1/2010 2:49:05 PM EDT

NOTE:
THESE MAPS ARE FOR INVENTORY PURPOSES ONLY.
NOT TO BE USED FOR LEGAL DESCRIPTIONS OR TRANSFER OF PROPERTY.

ASSESSOR'S TAX MAPS
TOWN OF NORTHFIELD, NEW HAMPSHIRE

LEGEND

	PROPERTY LINE		STONE WALL
	PROPERTY LINE IN QUESTION		RAILROADS
	PAVED ROADS		TRAILS
	GRAVEL ROADS		WET AREA
	POWER LINE		BROOKS
	ZONE LINE		GROUNDWATER PROTECTION DISTRICT
	SAME OWNER		

300 0 300 600 900 FEET
90 0 90 180 270 METERS
1" = 300' = 91.44 METERS

R3