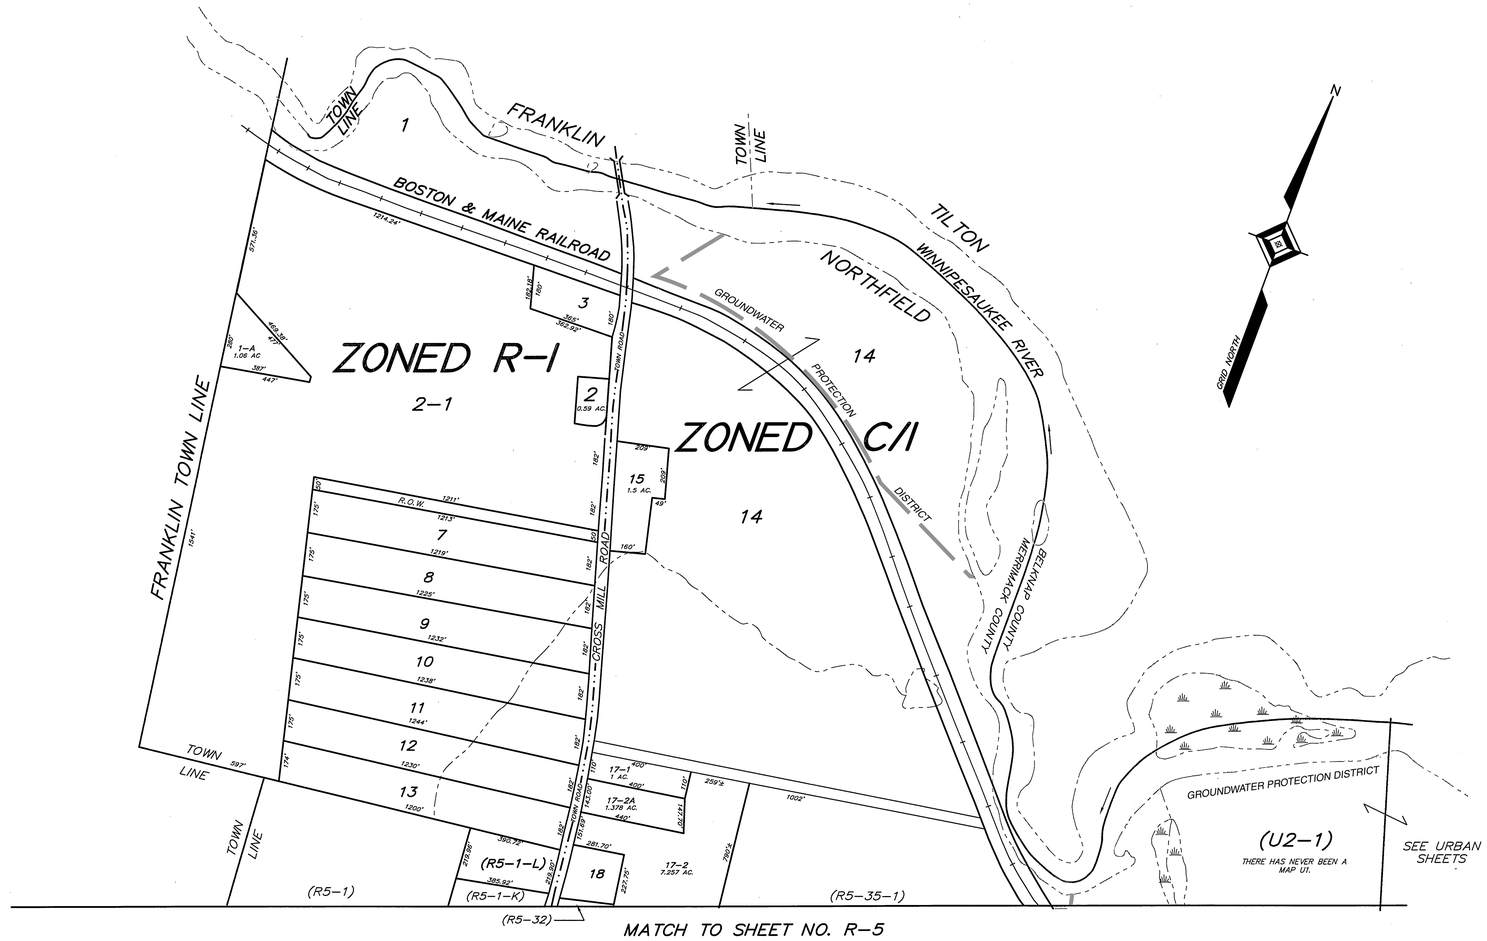

UPDATED 05/29/10
BY

T. F. BERNIER, INC.
Land Surveyors - Designers - Consultants
39 WARREN STREET – P.O. BOX 3464
CONCORD, NEW HAMPSHIRE 03302-3464
Tel:(603)224-4148 – Fax:(603)224-0507

NOTE:
THESE MAPS ARE FOR INVENTORY PURPOSES ONLY.
NOT TO BE USED FOR LEGAL DESCRIPTIONS OR TRANSFER OF PROPERTY.

ASSESSOR'S TAX MAPS
TOWN OF NORTHFIELD, NEW HAMPSHIRE

LEGEND

PROPERTY LINE	STONE WALL
PROPERTY LINE IN QUESTION	RAILROADS
PAVED ROADS	TRAILS
GRAVEL ROADS	WET AREA
POWER LINE	BROOKS
ZONE LINE	GROUNDWATER PROTECTION DISTRICT
SAME OWNER	

300 0 300 600 900 FEET
90 0 90 180 270 METERS
1"= 300'= 91.44 METERS

R4

P:\37901\dwg\R4.dwg 6/1/2010 2:51:07 PM EDT