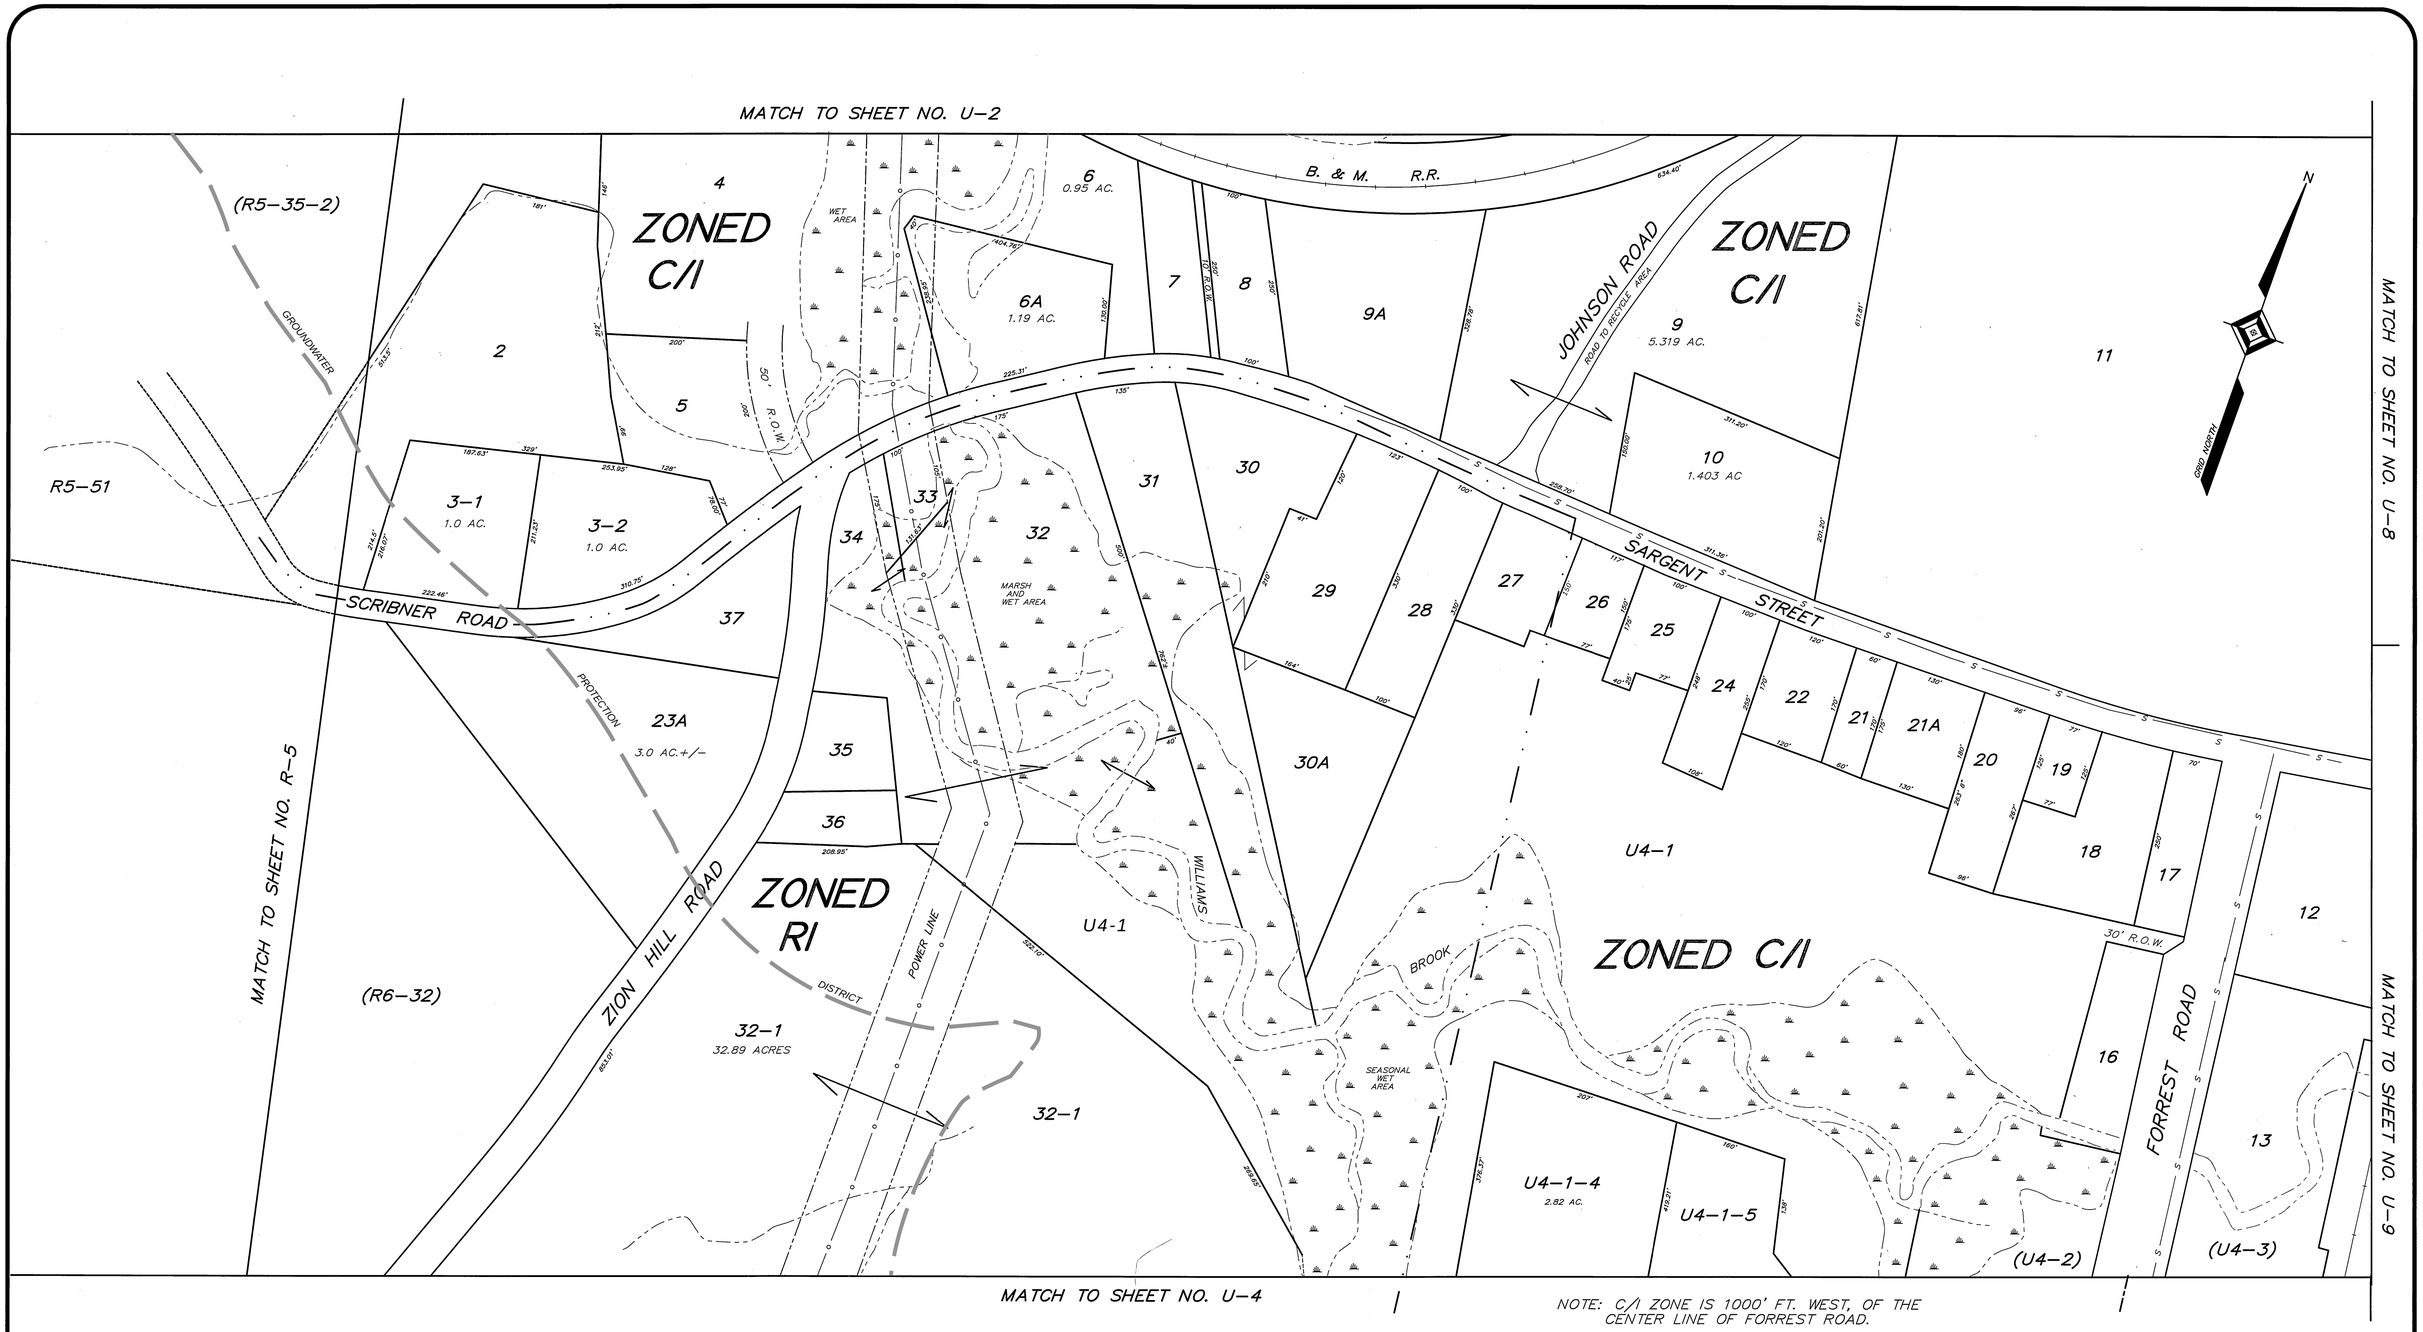

NOTE: C/I ZONE IS 1000' FT. WEST, OF THE CENTER LINE OF FORREST ROAD.

UPDATED 05/29/10
BY

T. F. BERNIER, INC.
Land Surveyors - Designers - Consultants
39 WARREN STREET – P.O. BOX 3464
CONCORD, NEW HAMPSHIRE 03302-3464
Tel:(603)224-4148 – Fax:(603)224-0507

P:\37901\dwg\U3.dwg 6/2/2010 9:48:11 AM EDT

NOTE:

THESE MAPS ARE FOR INVENTORY PURPOSES ONLY.
NOT TO BE USED FOR LEGAL DESCRIPTIONS OR TRANSFER OF PROPERTY.

ASSESSOR'S TAX MAPS
TOWN OF NORTHFIELD, NEW HAMPSHIRE

LEGEND

- PROPERTY LINE
- PROPERTY LINE IN QUESTION
- PAVED ROADS
- GRAVEL ROADS
- POWER LINE
- ZONE LINE
- SAME OWNER
- STONE WALL
- RAILROADS
- TRAILS
- WET AREA
- BROOKS
- GROUNDWATER PROTECTION DISTRICT

100 0 100 200 300 FEET
30 0 30 60 90 METERS
1"= 100'= 30.48 METERS

U3