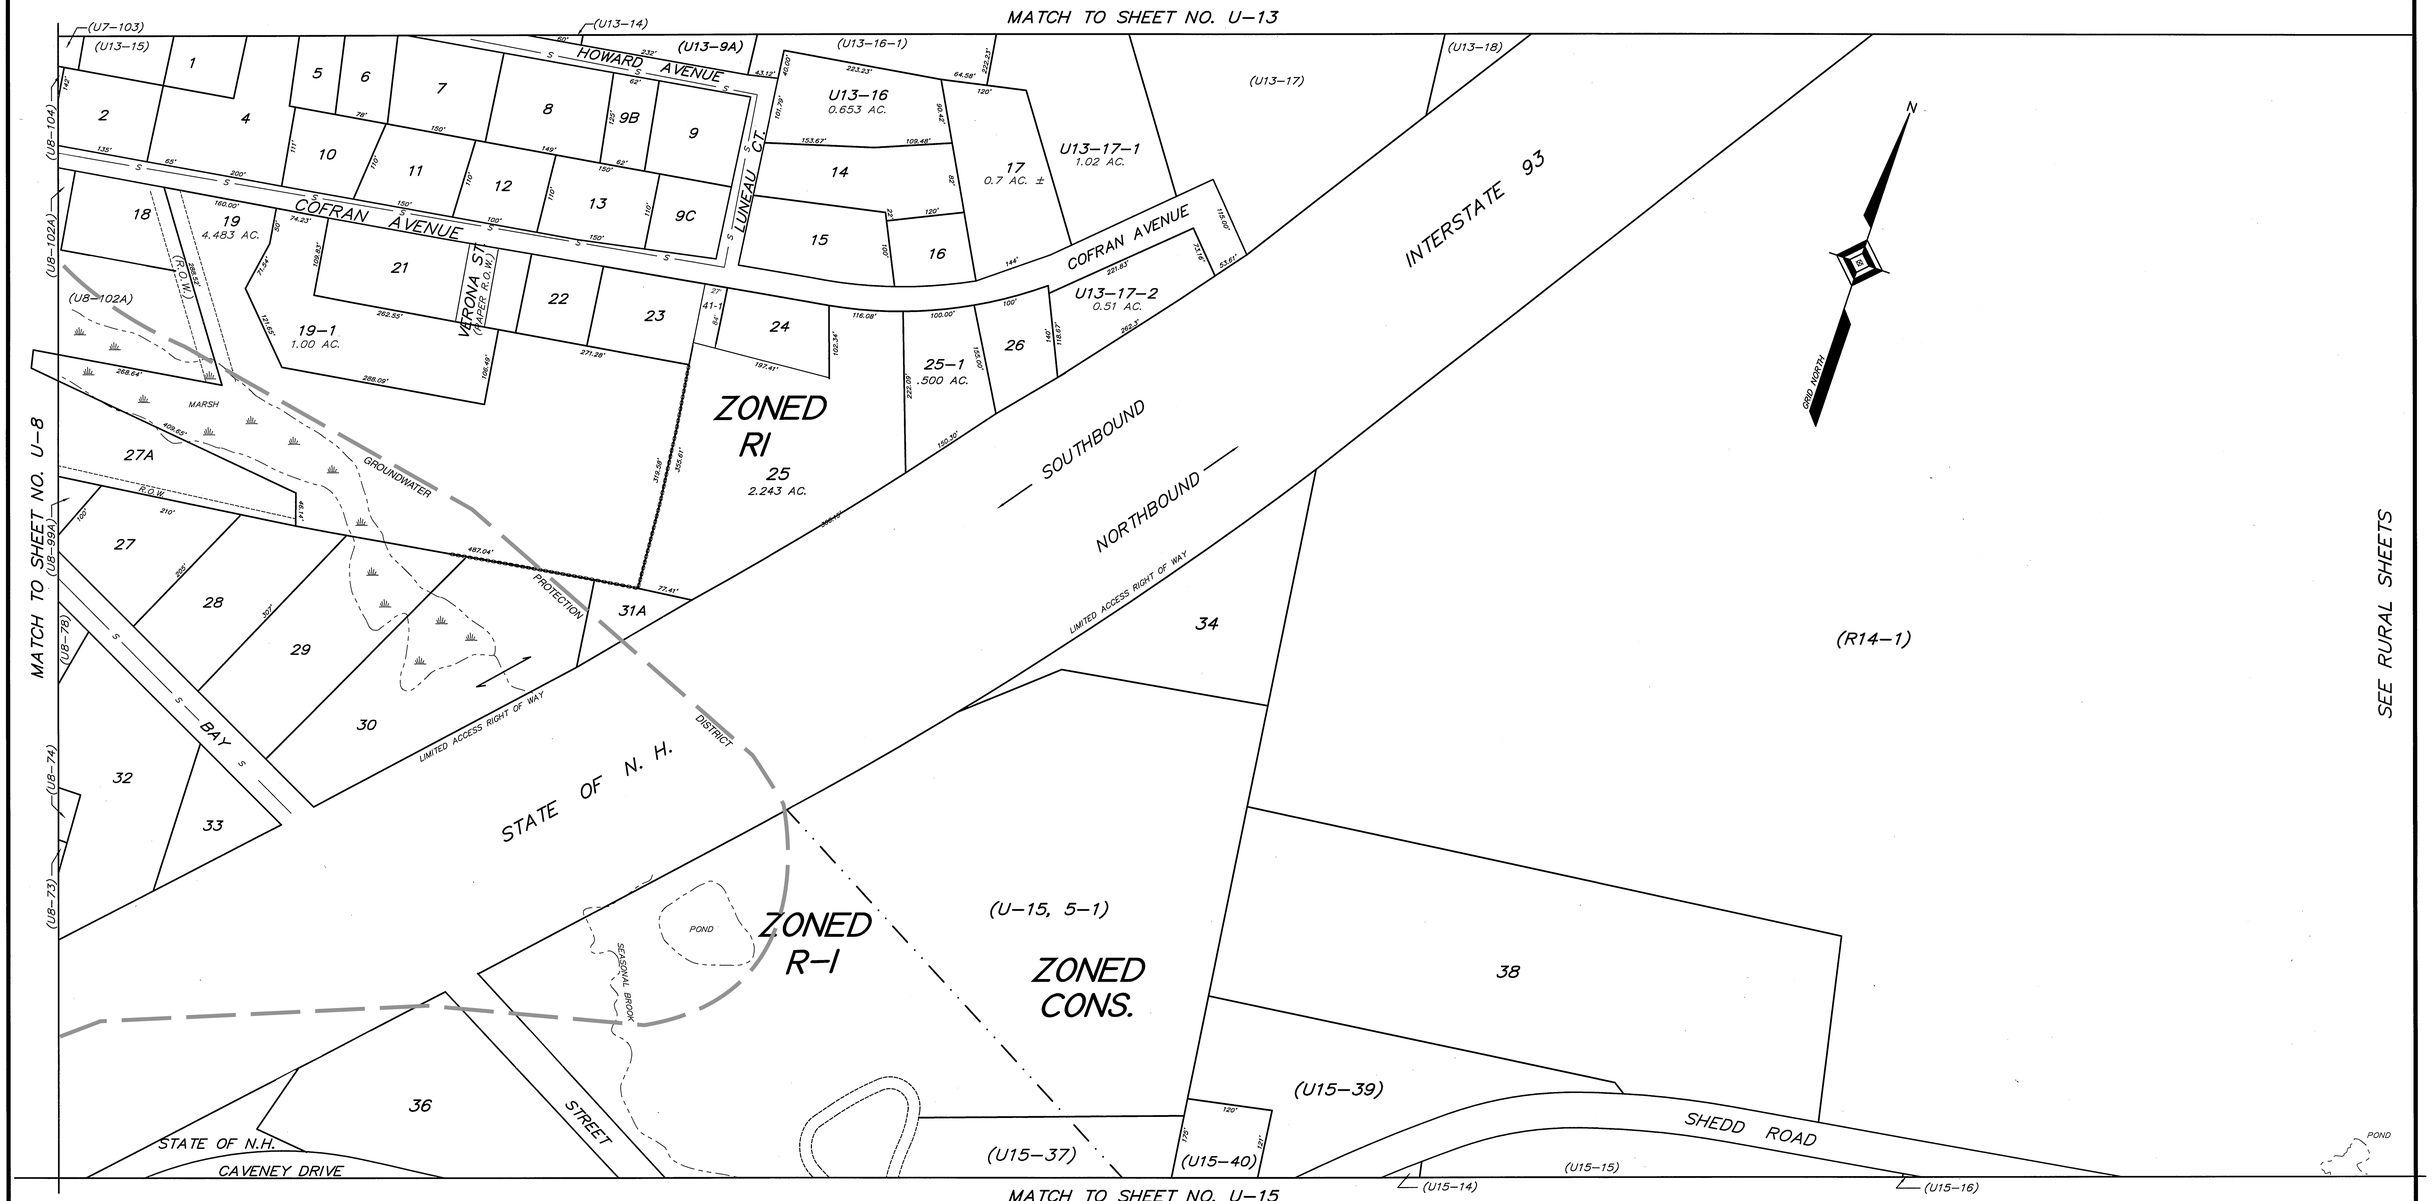


UPDATED 05/29/10
BY

**T. F. BERNIER, INC.**
*Land Surveyors - Designers - Consultants*
39 WARREN STREET – P.O. BOX 3464
CONCORD, NEW HAMPSHIRE 03302-3464
Tel:(603)224-4148 – Fax:(603)224-0507

P:\37901\dwg\U14.dwg 6/2/2010 10:13:15 AM EDT

NOTE:
THESE MAPS ARE FOR INVENTORY PURPOSES ONLY.
NOT TO BE USED FOR LEGAL DESCRIPTIONS OR
TRANSFER OF PROPERTY.

# ASSESSOR'S TAX MAPS
## TOWN OF NORTHFIELD, NEW HAMPSHIRE

LEGEND

| | |
|---|---|
| PROPERTY LINE | STONE WALL |
| PROPERTY LINE IN QUESTION | RAILROADS |
| PAVED ROADS | TRAILS |
| GRAVEL ROADS | WET AREA |
| POWER LINE | BROOKS |
| ZONE LINE | GROUNDWATER PROTECTION DISTRICT |
| SAME OWNER | |

100 0 100 200 300 FEET
30 0 30 60 90 METERS
1"= 100'= 30.48 METERS

U14