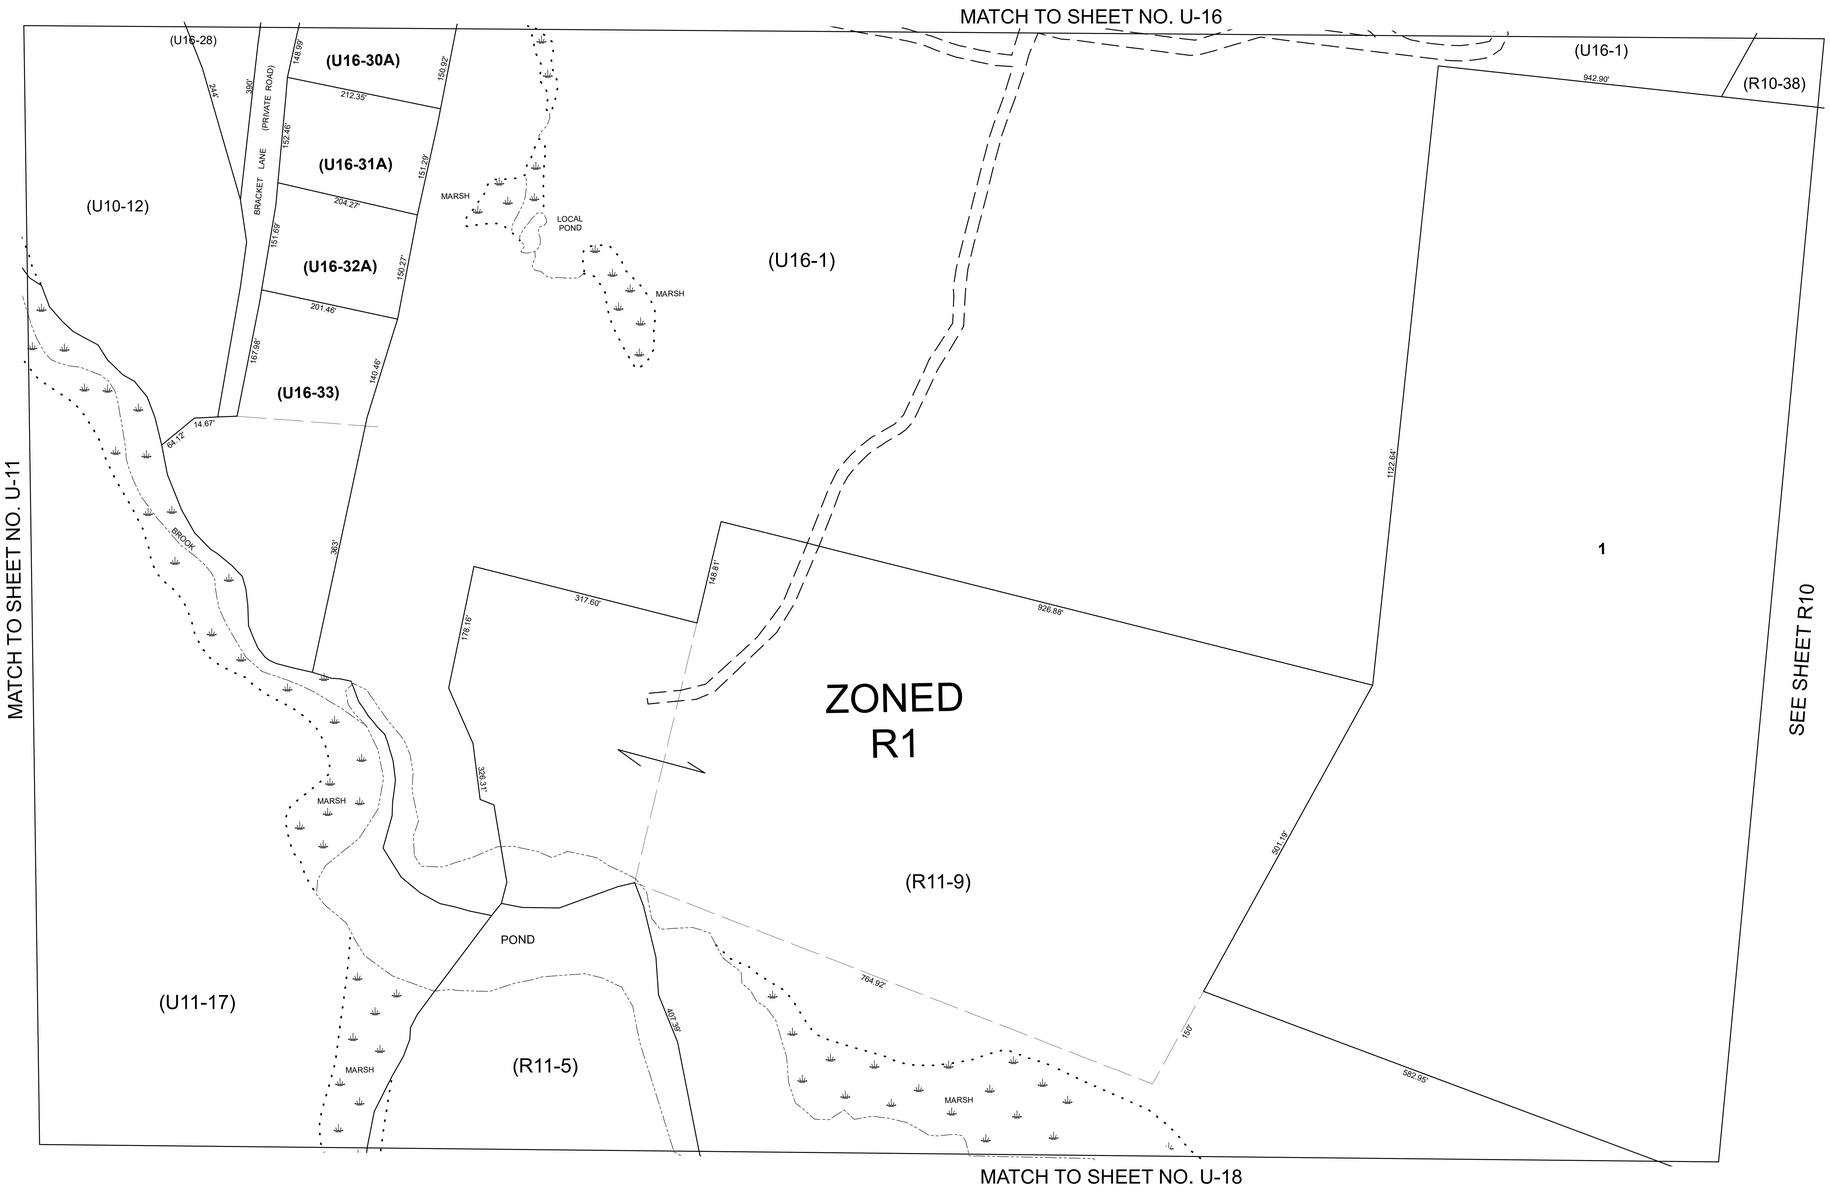

NOTE: ENTIRE MAP IS ZONED R1

THIS MAP IS FOR ASSESSMENT PURPOSES. IT IS NOT VALID FOR LEGAL DESCRIPTION OR CONVEYANCE.

THE HORIZONTAL DATUM IS THE NEW HAMPSHIRE STATE PLANE COORDINATE SYSTEM, NAD 83.

REVISED & REPRINTED BY

CAI Technologies
Precision Mapping. Geospatial Solutions.
11 Pleasant Street, Littleton, NH 03561
800.322.4540 - www.cai-tech.com

LEGEND

- PROPERTY LINE
- PROPERTY LINE IN QUESTION
- PAVED ROADS
- GRAVEL ROADS
- ZONE LINE
- SAME OWNER
- RAILROADS
- TRAILS
- WETLANDS
- WATER -W-
- GROUNDWATER PROTECTION DISTRICT

FEET 100 50 0 100 200 300
METERS 25 12.5 0 25 50 75
SCALE: 1" = 100'

REVISED TO: APRIL 1, 2023

PROPERTY MAPS

NORTHFIELD

NEW HAMPSHIRE

INDEX DIAGRAM

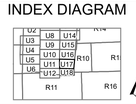

MAP NO.

U17