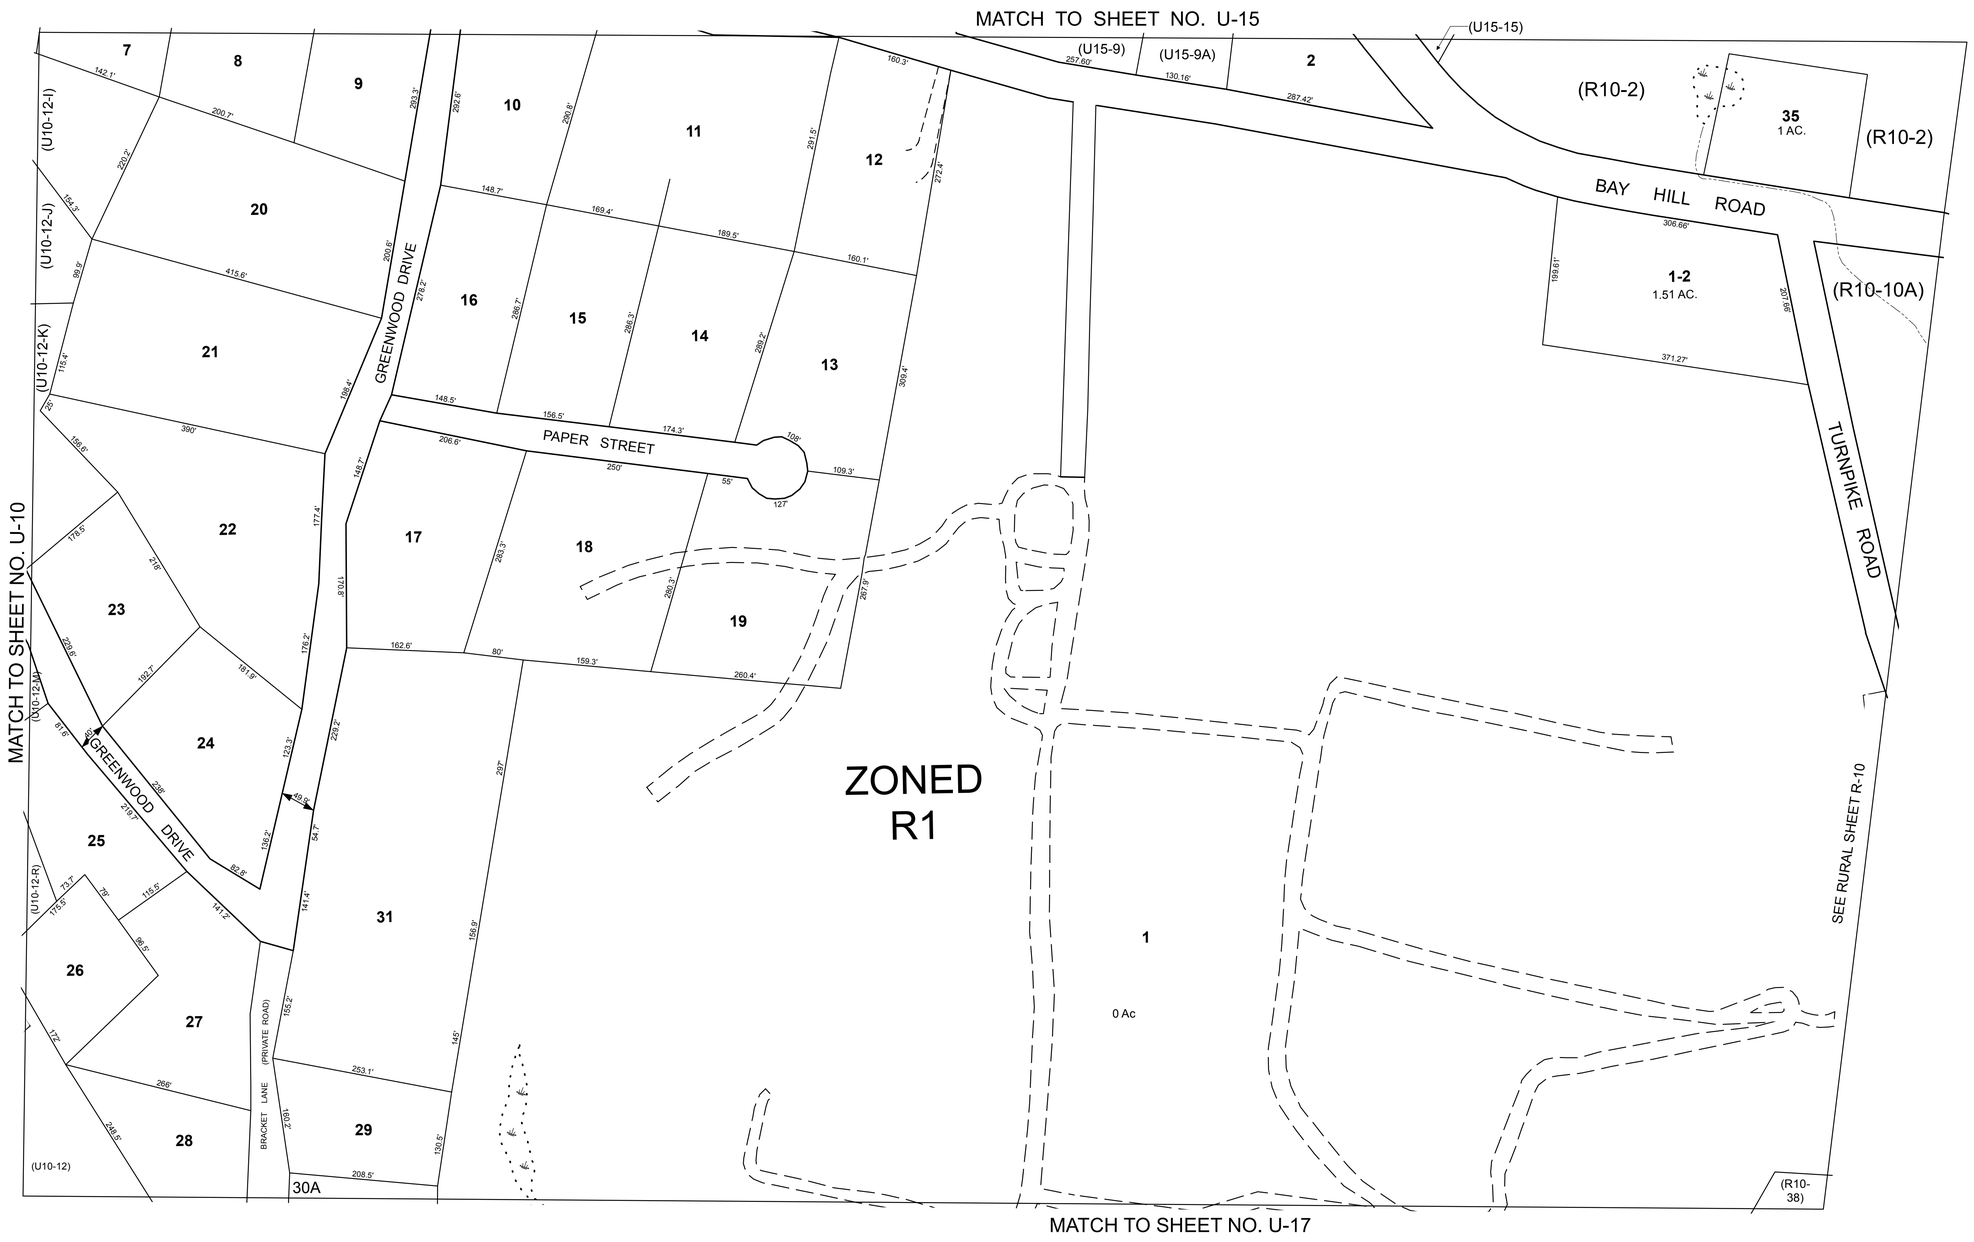

NOTE: ENITRE MAP IS ZONED R1

THIS MAP IS FOR ASSESSMENT PURPOSES. IT IS NOT VALID FOR LEGAL DESCRIPTION OR CONVEYANCE.

THE HORIZONTAL DATUM IS THE NEW HAMPSHIRE STATE PLANE COORDINATE SYSTEM, NAD 83.

REVISED & REPRINTED BY

CAI Technologies
Precision Mapping. Geospatial Solutions.
11 Pleasant Street, Littleton, NH 03561
800.322.4540 - www.cai-tech.com

LEGEND

PROPERTY LINE
PROPERTY LINE IN QUESTION
PAVED ROADS
GRAVEL ROADS
POWER LINE
ZONE LINE
SAME OWNER
STONE WALL
RAILROADS
TRAILS
WETLANDS
WATER
GROUNDWATER PROTECTION DISTRICT

SCALE: 1" = 100'
FEET 100 50 0 100 200 300
METERS 25 12.5 0 25 50 75

REVISED TO: APRIL 1, 2016

PROPERTY MAPS

NORTHFIELD

NEW HAMPSHIRE

INDEX DIAGRAM

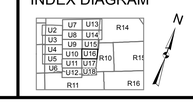

MAP NO.

U16