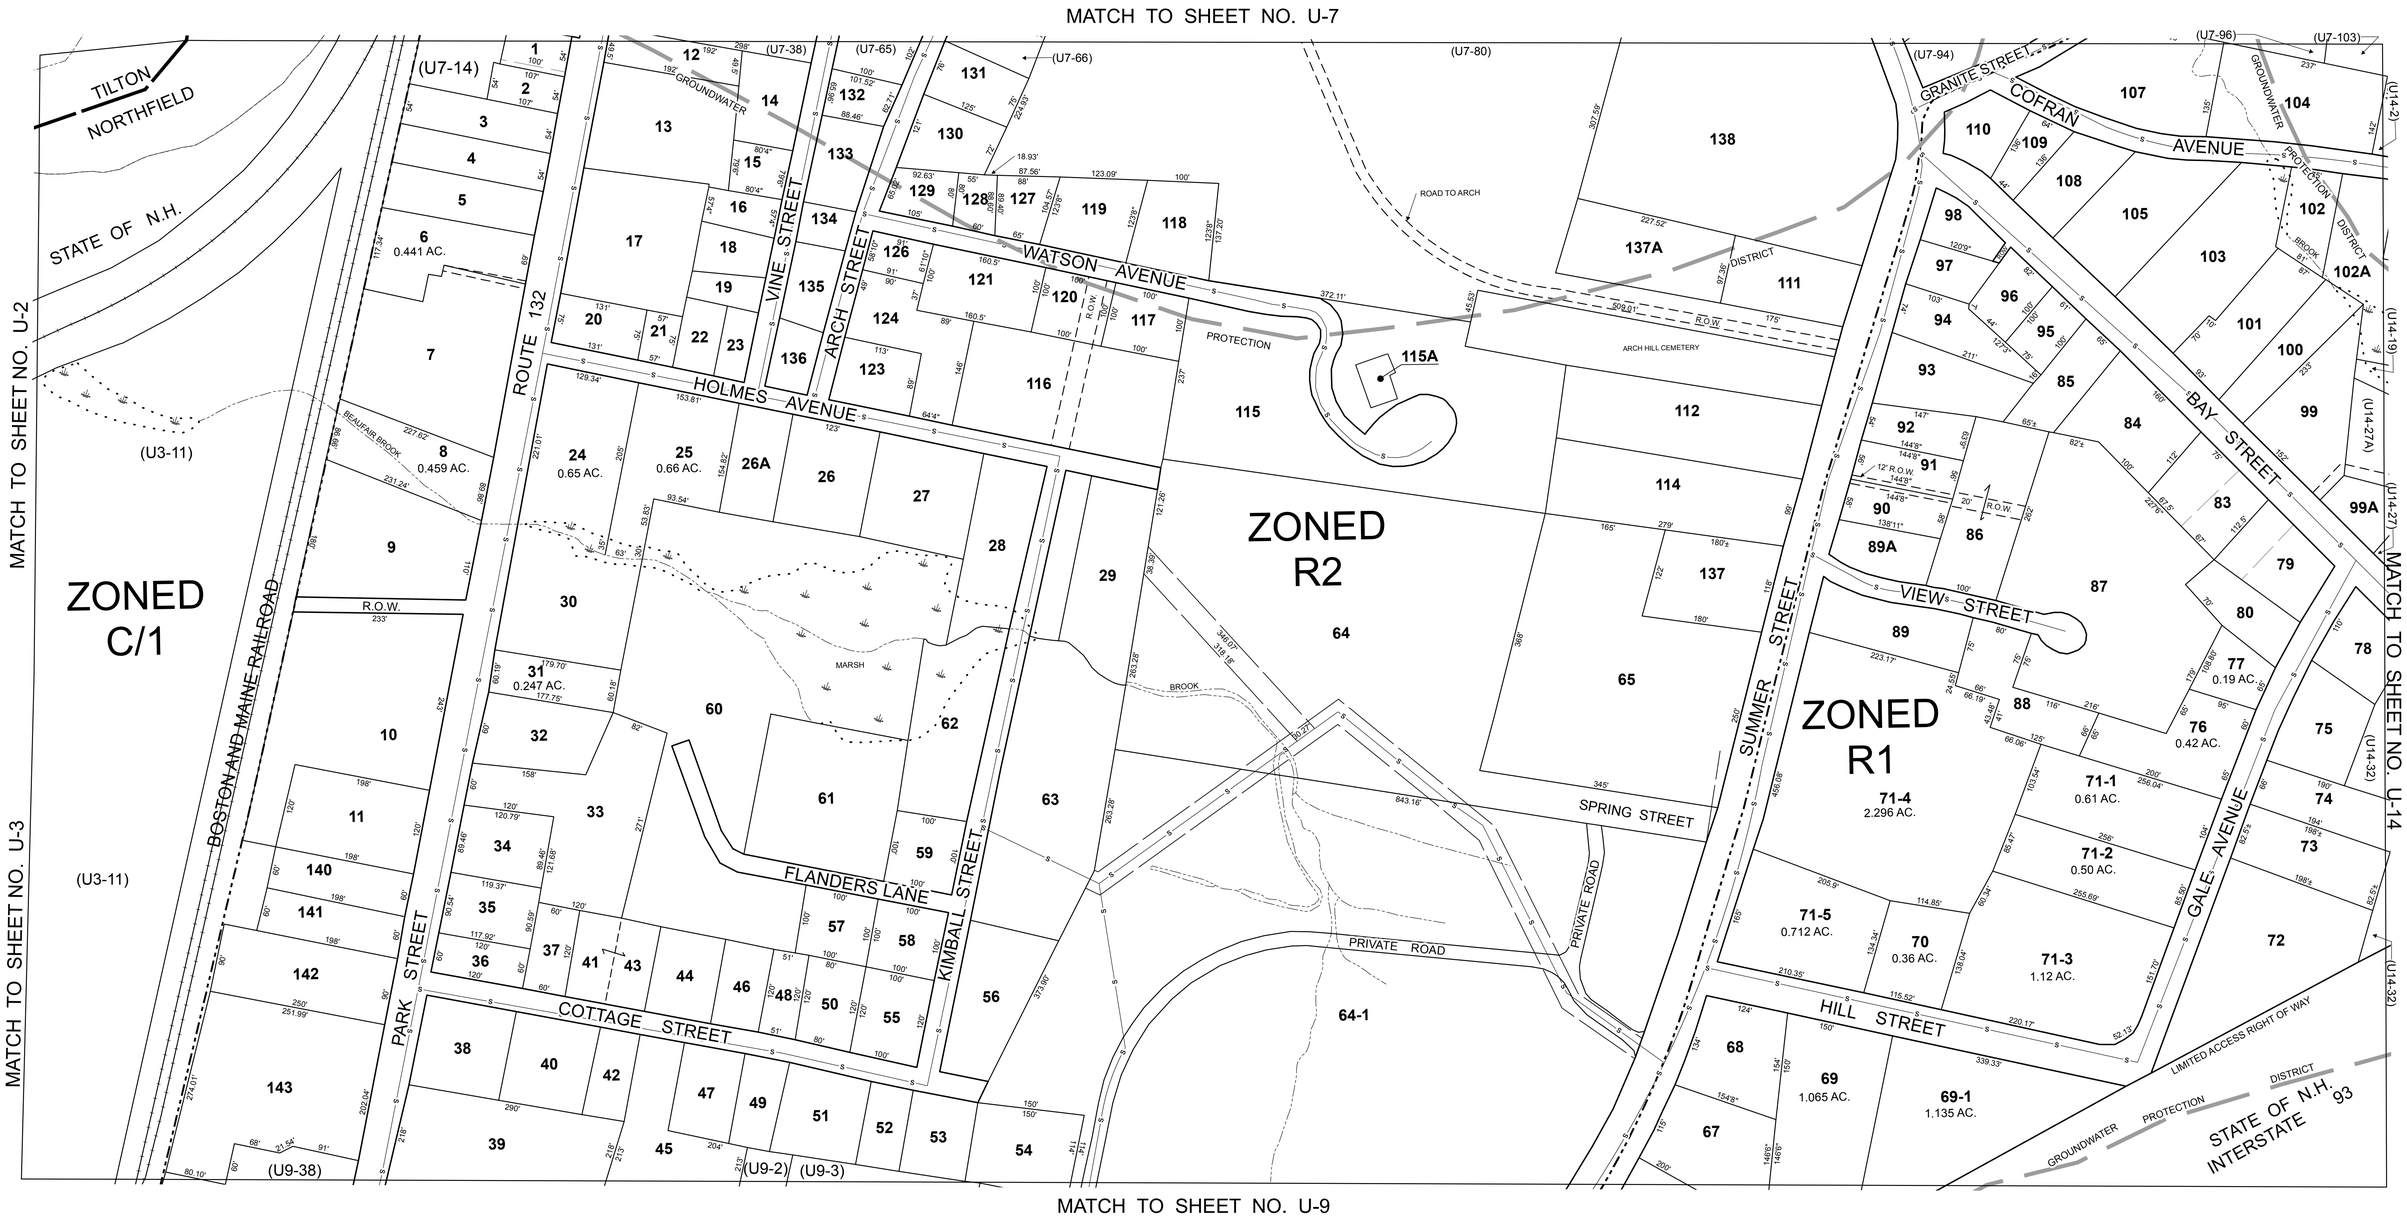

THIS MAP IS FOR ASSESSMENT PURPOSES. IT IS NOT VALID FOR LEGAL DESCRIPTION OR CONVEYANCE.

THE HORIZONTAL DATUM IS THE NEW HAMPSHIRE STATE PLANE COORDINATE SYSTEM, NAD 83.

REVISED & REPRINTED BY

CAI Technologies
Precision Mapping. Geospatial Solutions.
11 Pleasant Street, Littleton, NH 03561
800.322.4540 - www.cai-tech.com

LEGEND

- PROPERTY LINE
- PROPERTY LINE IN QUESTION
- PAVED ROADS
- GRAVEL ROADS
- POWER LINE
- ZONE LINE
- SAME OWNER
- STONE WALL
- RAILROADS
- TRAILS
- WETLANDS
- WATER -W-
- GROUNDWATER PROTECTION DISTRICT

SCALE: 1" = 100'

FEET 100 50 0 100 200 300

METERS 25 12.5 0 25 50 75

REVISED TO: APRIL 1, 2016

PROPERTY MAPS

NORTHFIELD

NEW HAMPSHIRE

INDEX DIAGRAM

R4 R5 R6 R1 R10 U2 U3 U4 U5 U6 U7 U8 U9 U10 U11 U13 U14 U15 U16 U17

N

MAP NO.

U8